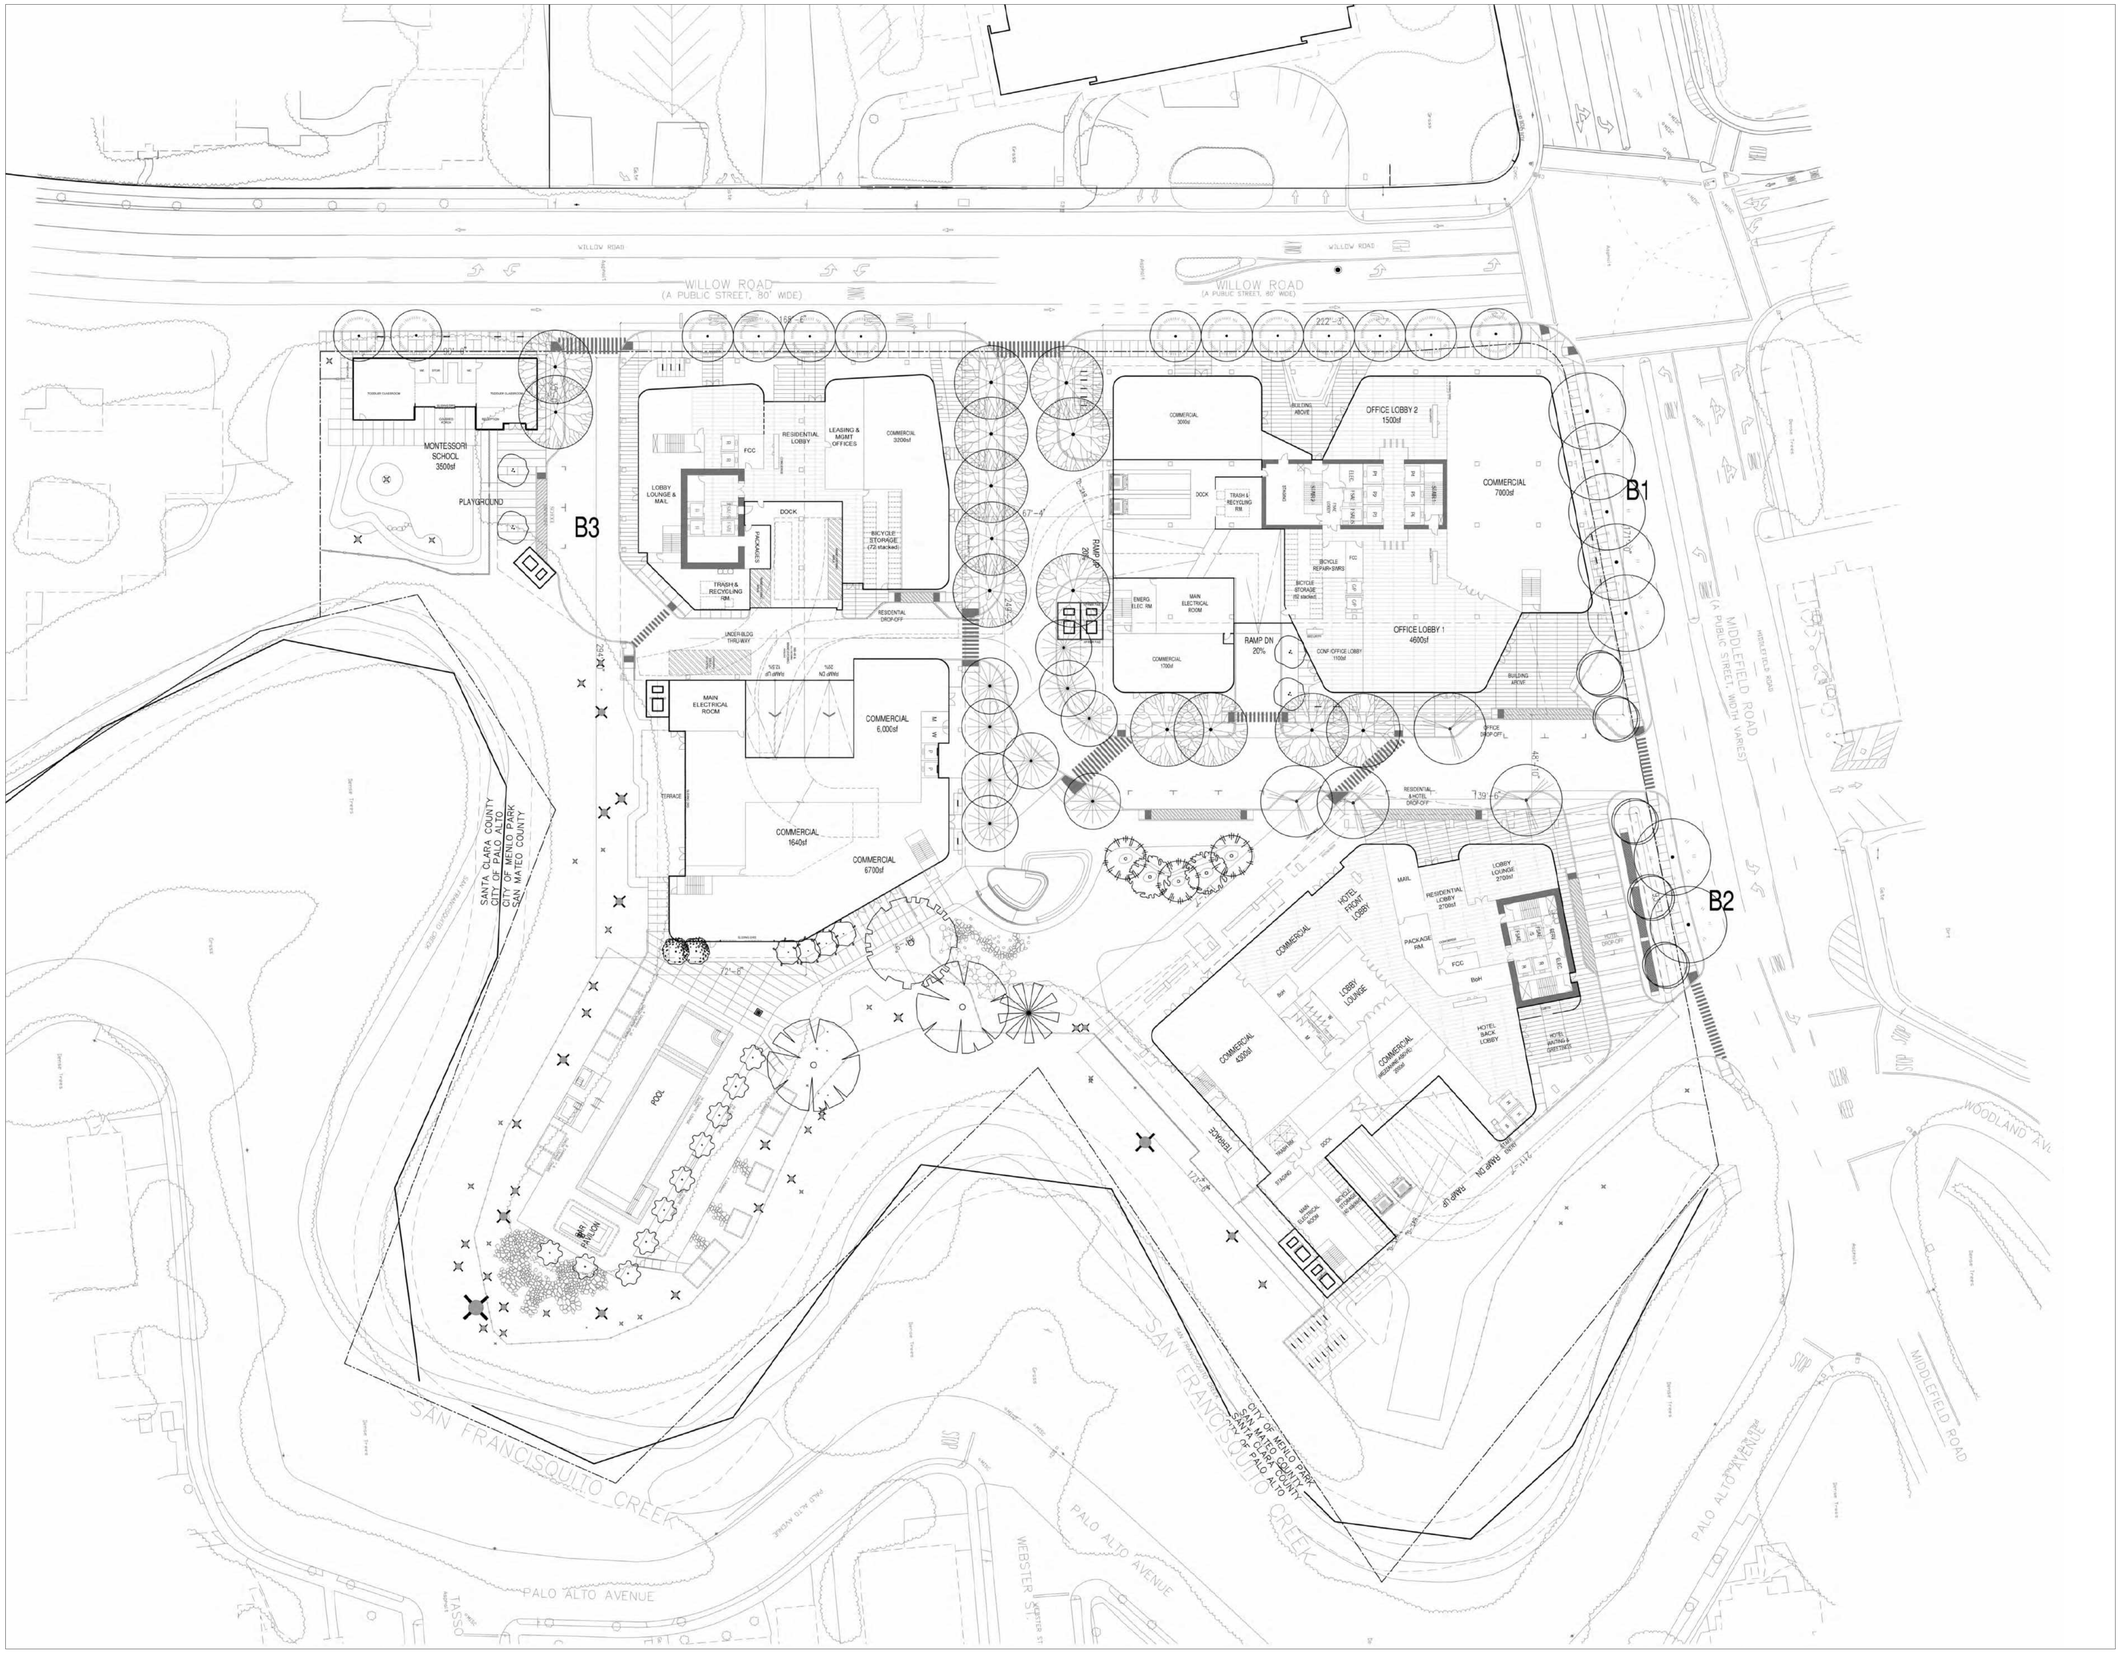

1 SITE PLAN

SCALE: 1" = 30'-0"

0' 10' 30' 60'

NOTES:
- REFER TO LANDSCAPE DRAWINGS FOR SIZE AND TYPE OF TREES & SIGNIFICANT LANDSCAPE FEATURES
- REFER TO LANDSCAPE DRAWINGS FOR SITE ANALYSIS INFORMATION
- REFER TO CIVIL DRAWINGS FOR LOCATION OF UTILITY COMPANY EQUIPMENT
- REFER TO CIVIL DRAWINGS FOR EXISTING AND PROPOSED GRADE ELEVATIONS OF THE PROPERTY
- REFER TO CIVIL DRAWINGS FOR BUILDING PAD AND FINISHED FLOOR ELEVATIONS
- REFER TO BUILDING MATRIX ON A0.02 FOR PARKING SCHEDULE

NO.	DATE	DESCRIPTION
	2024.05.24	SB330 APPLICATION

Client:

N17

SCB
Architecture, Planning, Interior and Urban Design

80 WILLOW RD SB 330 APPLICATION

Willow Project LLC
80 Willow Rd.
Menlo Park, CA 94025

© 2024 SCB

SITE PLAN

Drawn By: **Checked By:**

Sheet Number: **A1.01**